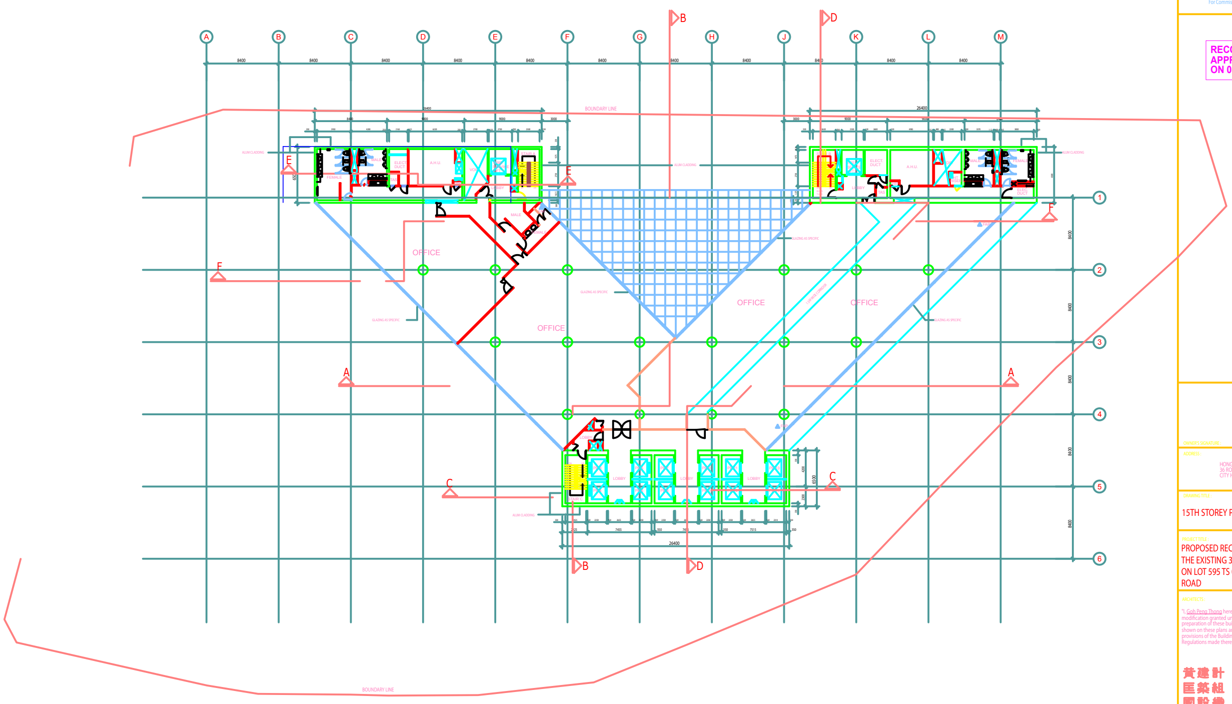

15TH STOREY PLAN

SCALE :- 1 : 200

"I have inspected the building and investigated its overall structure and that, in my opinion, the building is capable of resisting the forces and moments which may be increased or altered by reason of the repairs, alterations or additions shown on these plans".

N

0 5 10 15 20 METRES

SCALE 1:200

BUILDING AND CONSTRUCTION AUTHORITY
APPROVED UNDER SECTION 6 OF THE BUILDING CONTROL ACT (CHAPTER 29)

Project Ref. No: A0537-031-1999-BP01

For Commissioner Of Building Control

RECORD OF DRAWINGS APPROVED BY BCA ON 08 NOVEMBER 2002

OWNER'S SIGNATURE :

ADDRESS :
HONG LEONG PROPERTIES PTE LTD
36 ROBINSON ROAD #20-01
CITY HOUSE

DRAWING TITLE :
15TH STOREY PLAN

PROJECT TITLE :
PROPOSED RECLADDING WORKS TO THE EXISTING 38 STOREY IBM TOWERS ON LOT 595 TS 03 AT 80 ANSON ROAD

ARCHITECTS :

"I, Goh Peng Thong hereby certify, subject to any waiver/modification granted under Section 14 of the Act, that the preparation of these building plans and the building works shown on these plans are strictly in accordance with the provisions of the Building Control Act (Cap 29) and the Regulations made thereunder".

黃建計
匡築組
國設織

GOH PENG THONG
B.Arch (S'pore) M.S.I.A.
Director

ALFRED WONG PARTNERSHIP PTE LTD
AWP
CHARTERED ARCHITECTS
#12-02/04 PENINSULA PLAZA 111 NORTH BRIDGE ROAD (179098)

CONSULTANT REF NO. : 99AWP1		STAGE : BP	REV: 00
DRAWN : JP/JAMIE	SCALE : 1 : 200	CHECKED : KCK/PO	APPROVED : GPT
PROJ. ARCH. : KCK	DATE : NOV 2001		
DRAWING NO. 99AWP1/BP/607		DIGITAL FILE NO J1607BP00	

COPYRIGHT BY ALFRED WONG PARTNERSHIP PTE LTD . THIS DRAWING IS THE PROPERTY OF ALFRED WONG PARTNERSHIP PTE LTD AND CANNOT BE COPIED REPRODUCED PARTLY OR WHOLLY WITHOUT THE WRITTEN PERMISSION OF ALFRED WONG PARTNERSHIP PTE LTD.