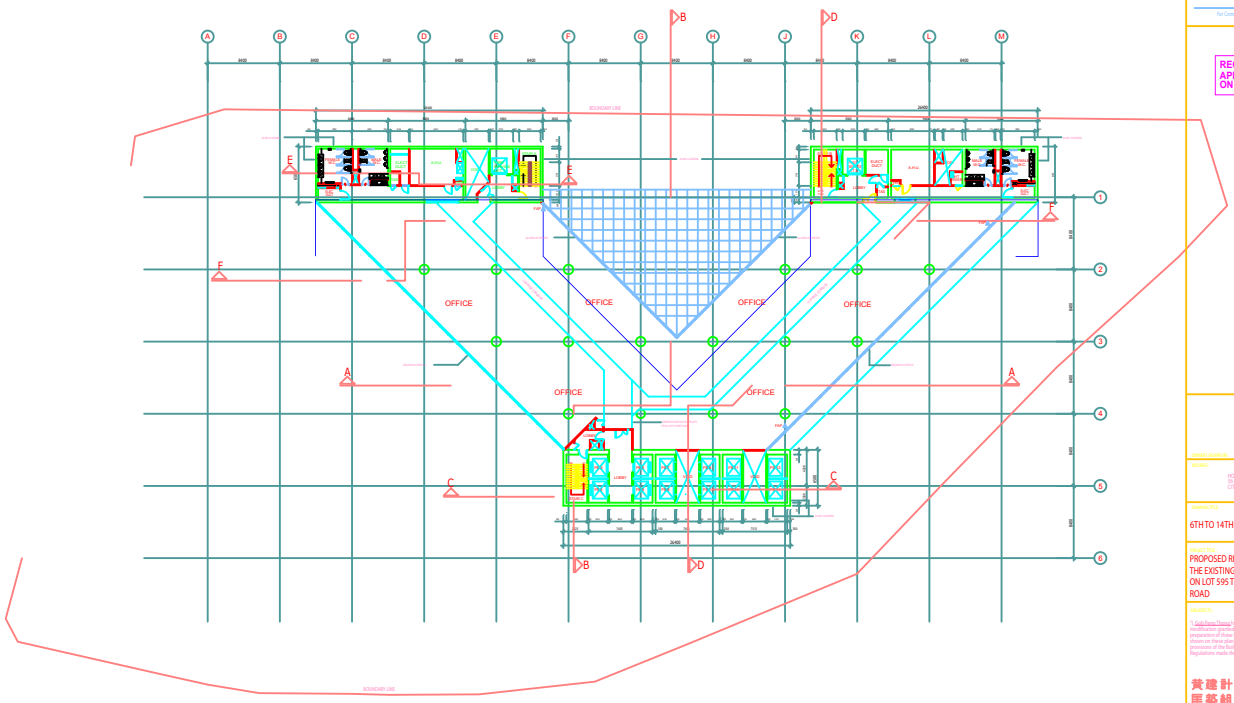

6TH TO 14TH STOREY PLAN

SCALE :- 1 : 200

"I have inspected the building and investigated its overall structure and that, in my opinion, the building is capable of resisting the forces and moments which may be increased or altered by reason of the repairs, alterations or additions shown on these plans".

N

SCALE 1:200

07 SHEET OF 23

BUILDING AND CONSTRUCTION AUTHORITY
APPROVED UNDER SECTION 9 OF THE
BUILDING CONTROL ACT (CHAPTER 29)

Project Ref. No: A015-031-1999

For Commissioner Of Building Control

RECORD OF DRAWINGS
APPROVED BY BCA
ON 08 NOVEMBER 2002

OWNER'S NAME:

HONG LEONG PROPERTIES PTE LTD
35 ROBINSON ROAD, #20-00
CITY HOUSE

DRAWING TITLE:

6TH TO 14TH STOREY PLAN

PROJECT TITLE:

PROPOSED RECLADDING WORKS TO
THE EXISTING 38 STOREY IBM TOWERS
ON LOT 595 T5 03 AT 80 ANSON
ROAD

CERTIFICATE:

"I, Goh Peng Thong hereby certify, subject to any waiver/ modification granted under Section 14 of the Act, that the preparation of these building plans and the building works shown on these plans are strictly in accordance with the provisions of the Building Control Act Cap. 29 and the Regulations made thereunder".

黃建計
匡鈞組
圖設繪

GOH PENG THONG
B.Arch (Sipore) M.S.I.A.
Director

ALFRED WONG PARTNERSHIP
PTE LTD
CHARTERED ARCHITECTS
AWP

P.O. BOX 0 (FORGOLA R.B.A. 1) HORTH BRIDGE ROAD S (198981)

DRAWING REF NO.: | FILE: | REV.: 01 | SHEET: 07

DRAWN: | CHECKED: | DATE: | APPROVED: | DATE:

SCALE: 1:200 | DRAWING NO.: 99AWP1/BP/606 | DATE: | CHARTERED ARCHITECT: | REGISTRATION NO.:

COPYRIGHT BY ALFRED WONG PARTNERSHIP PTE LTD. THIS DRAWING IS THE PROPERTY OF ALFRED WONG PARTNERSHIP PTE LTD. THE DRAWING MAY NOT BE REPRODUCED OR PART OF THE DRAWING PUBLISHED OR DISCLOSED WITHOUT THE WRITTEN PERMISSION OF ALFRED WONG PARTNERSHIP PTE LTD.