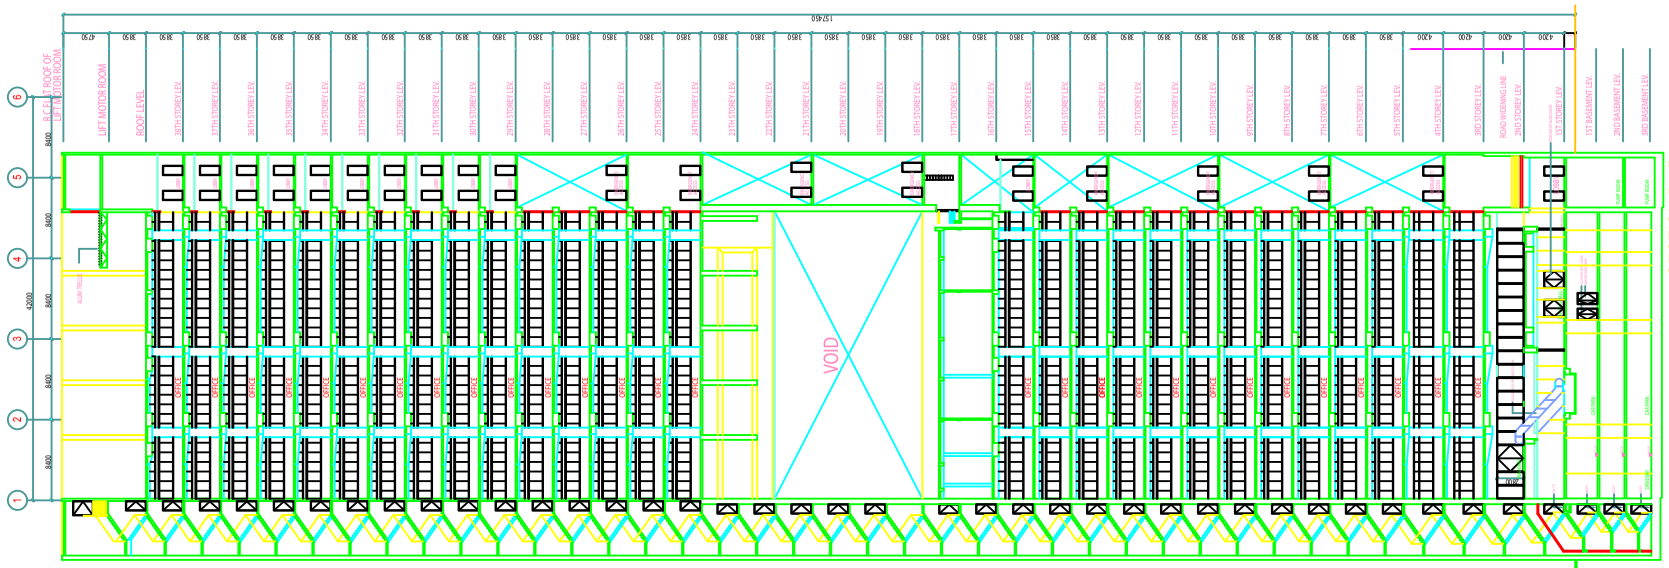

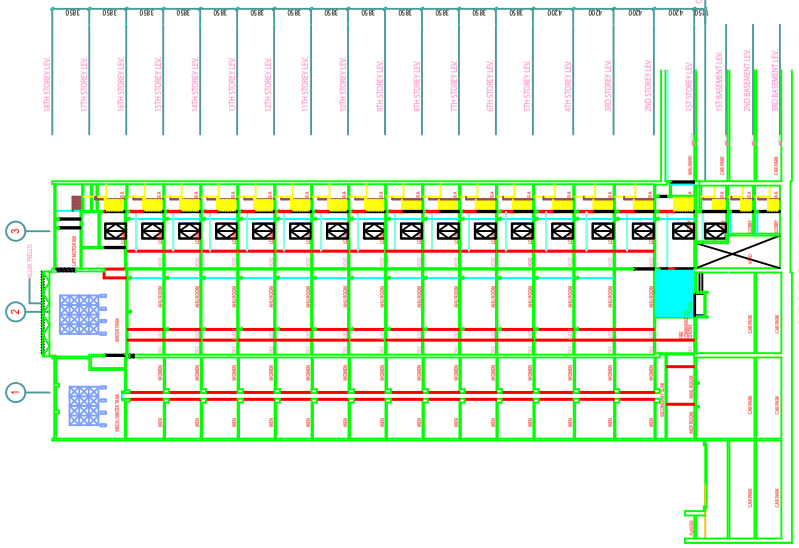

23 SHEET OF 23

BUILDING AND CONSTRUCTION AUTHORITY
APPROVED UNDER SECTION 6 OF THE BUILDING CONTROL ACT (CHAPTER 29)

Project Ref. No.: A053-7-031-1999-BP01

For Commissioner Of Building Control

RECORD OF DRAWINGS APPROVED BY BCA ON 08 NOVEMBER 2002

OWNER'S SIGNATURE:

ADDRESS:
HONG LEONG PROPERTIES PTE LTD
36 ROBINSON ROAD #20-01
CITY HOUSE

DRAWING TITLE:
SECTION D - D & SECTION E - E

PROJECT TITLE:
PROPOSED RECLADDING WORKS TO THE EXISTING 38 STOREY IBM TOWERS ON LOT 595 TS 03 AT 80 ANSON ROAD

ARCHITECTS:
"I, Goh Peng Thong hereby certify, subject to any waiver / modification granted under Section 14 of the Act, that the preparation of these building plans and the building works shown on these plans are strictly in accordance with the provisions of the Building Control Act (Cap 29) and the Regulations made thereunder".

黃建計
匡築組
國設織

GOH PENG THONG
B. Arch. (S'pore) M.S.I.A.
Director

ALFRED WONG PARTNERSHIP PTE LTD CHARTERED
AWP ARCHITECTS

412-0204 PENINSULA PLAZA 111 NORTH BRIDGE ROAD 179098

CONSULTANT REFNO :		STAGE: BP	REV: 00
SIGNATURE:			
DRAWN: JR/JAR/JC	SCALE: 1:250	CHECKED:	APPROVED:
FILE LOCATION:	DATE: NOV 2002	KCW/PO	GPT
DRAWING NO: 99AWP1/BP/622			DIGITAL FILE NO: 1162.BP/01

COPYRIGHT BY ALFRED WONG PARTNERSHIP PTE LTD. THIS DRAWING IS THE PROPERTY OF ALFRED WONG PARTNERSHIP PTE LTD AND CANNOT BE COPIED/REPRODUCED PARTLY OR WHOLLY WITHOUT THE WRITTEN PERMISSION OF ALFRED WONG PARTNERSHIP PTE LTD.

"I have inspected the building and have signed its council and structural & civil engineer's certificates. I undertake to ensure that the building is not occupied or allowed to be occupied until the Authority issues the Certificate of Fitness for Occupation and Completion."