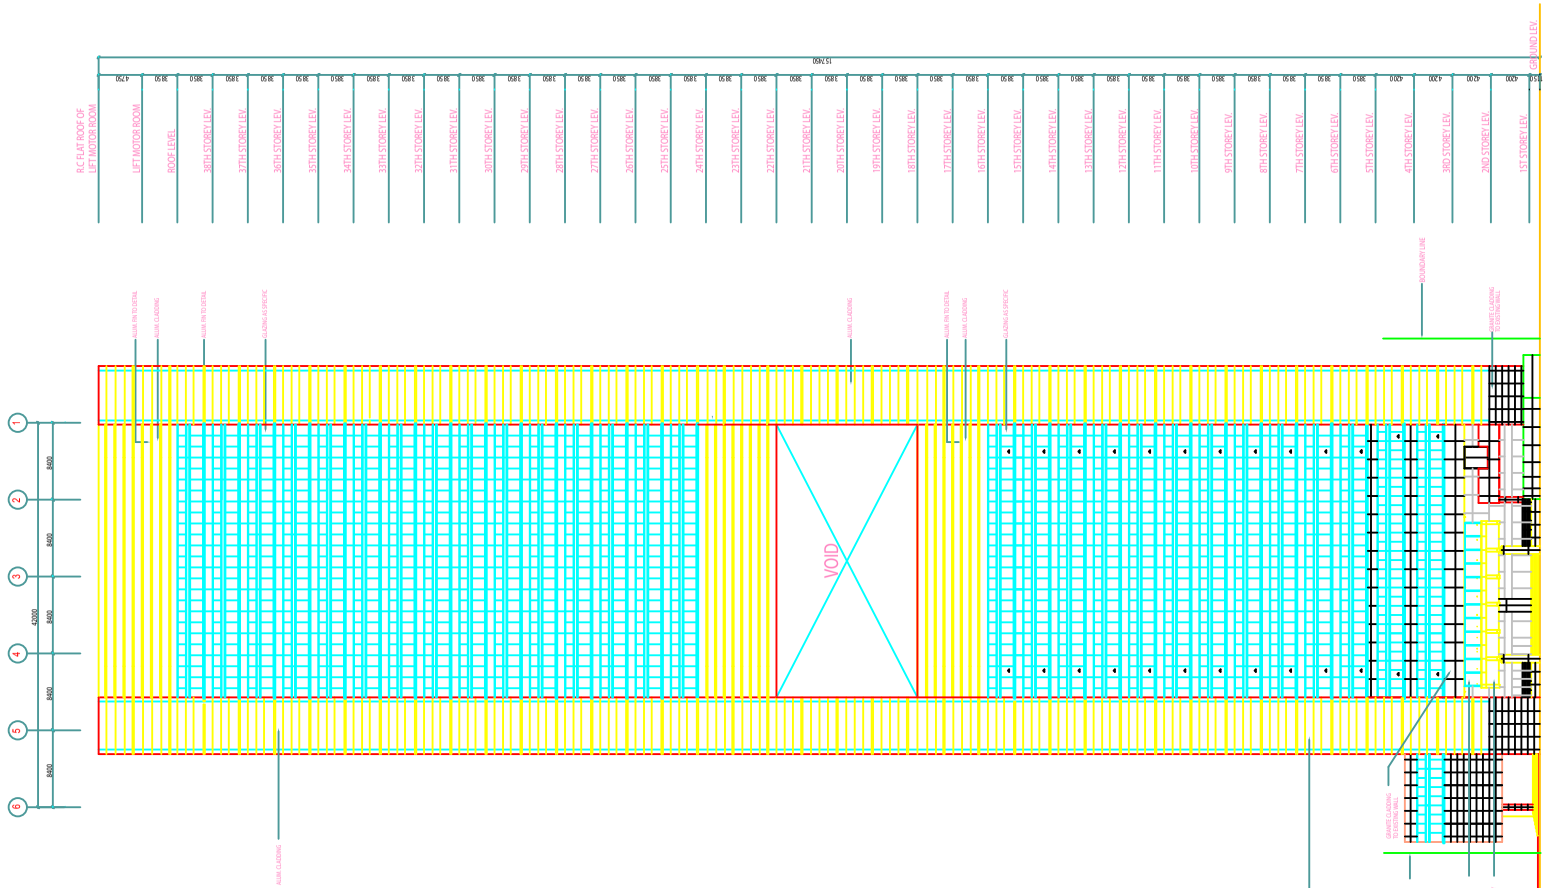
EAST ELEVATION (ANSON ROAD)
R.C FLAT ROOF OF LIFT MOTOR ROOM
LIFT MOTOR ROOM
ROOF LEVEL
38TH STOREY LEV.
37TH STOREY LEV.
36TH STOREY LEV.
35TH STOREY LEV.
34TH STOREY LEV.
33TH STOREY LEV.
32TH STOREY LEV.
31TH STOREY LEV.
30TH STOREY LEV.
29TH STOREY LEV.
28TH STOREY LEV.
27TH STOREY LEV.
26TH STOREY LEV.
25TH STOREY LEV.
24TH STOREY LEV.
23TH STOREY LEV.
22TH STOREY LEV.
21TH STOREY LEV.
20TH STOREY LEV.
19TH STOREY LEV.
18TH STOREY LEV.
17TH STOREY LEV.
16TH STOREY LEV.
15TH STOREY LEV.
14TH STOREY LEV.
13TH STOREY LEV.
12TH STOREY LEV.
11TH STOREY LEV.
10TH STOREY LEV.
9TH STOREY LEV.
8TH STOREY LEV.
7TH STOREY LEV.
6TH STOREY LEV.
5TH STOREY LEV.
4TH STOREY LEV.
3RD STOREY LEV.
2ND STOREY LEV.
1ST STOREY LEV.
GROUND LEV.
15,760
4750
3850
3850
4200
4200
4200