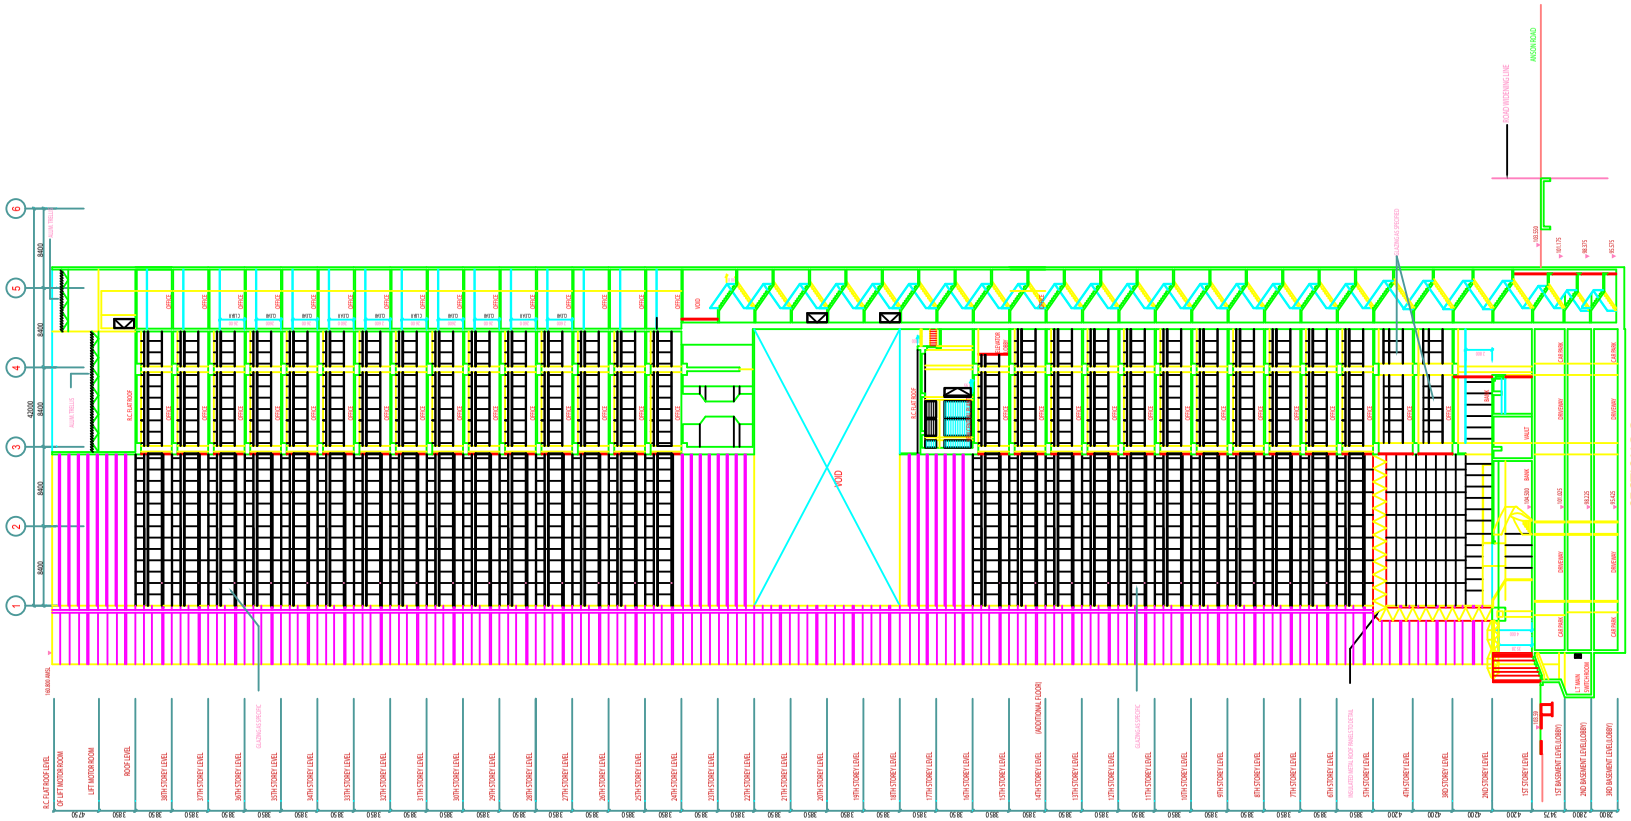
SECTION B-B
ROAD WIDENING LINE
ANSON ROAD
ROAD
R.C. FLAT ROOF
ALUM. TRELLIS
GLAZING AS SPECIFIC
ADDITIONAL FLOOR
R.C. FLAT ROOF LEVEL
CP. LIFT MOTOR ROOM
LIFT MOTOR ROOM
ROOF LEVEL
38TH STOREY LEVEL
37TH STOREY LEVEL
36TH STOREY LEVEL
35TH STOREY LEVEL
34TH STOREY LEVEL
33TH STOREY LEVEL
32TH STOREY LEVEL
31TH STOREY LEVEL
30TH STOREY LEVEL
29TH STOREY LEVEL
28TH STOREY LEVEL
27TH STOREY LEVEL
26TH STOREY LEVEL
25TH STOREY LEVEL
24TH STOREY LEVEL
23TH STOREY LEVEL
22TH STOREY LEVEL
21TH STOREY LEVEL
20TH STOREY LEVEL
19TH STOREY LEVEL
18TH STOREY LEVEL
17TH STOREY LEVEL
16TH STOREY LEVEL
15TH STOREY LEVEL
14TH STOREY LEVEL
13TH STOREY LEVEL
12TH STOREY LEVEL
11TH STOREY LEVEL
10TH STOREY LEVEL
9TH STOREY LEVEL
8TH STOREY LEVEL
7TH STOREY LEVEL
6TH STOREY LEVEL
5TH STOREY LEVEL
4TH STOREY LEVEL
3RD STOREY LEVEL
2ND STOREY LEVEL
1ST STOREY LEVEL
1ST BASEMENT LEVEL (LOBBY)
2ND BASEMENT LEVEL (LOBBY)
3RD BASEMENT LEVEL (LOBBY)
CARPARK
TOILET
SUBSTATION
LIFT MAIN MACHINE ROOM
ROAD
8400
8400
8400
8400
42000
8400
8400
8400
8400